EASEMENT MAP

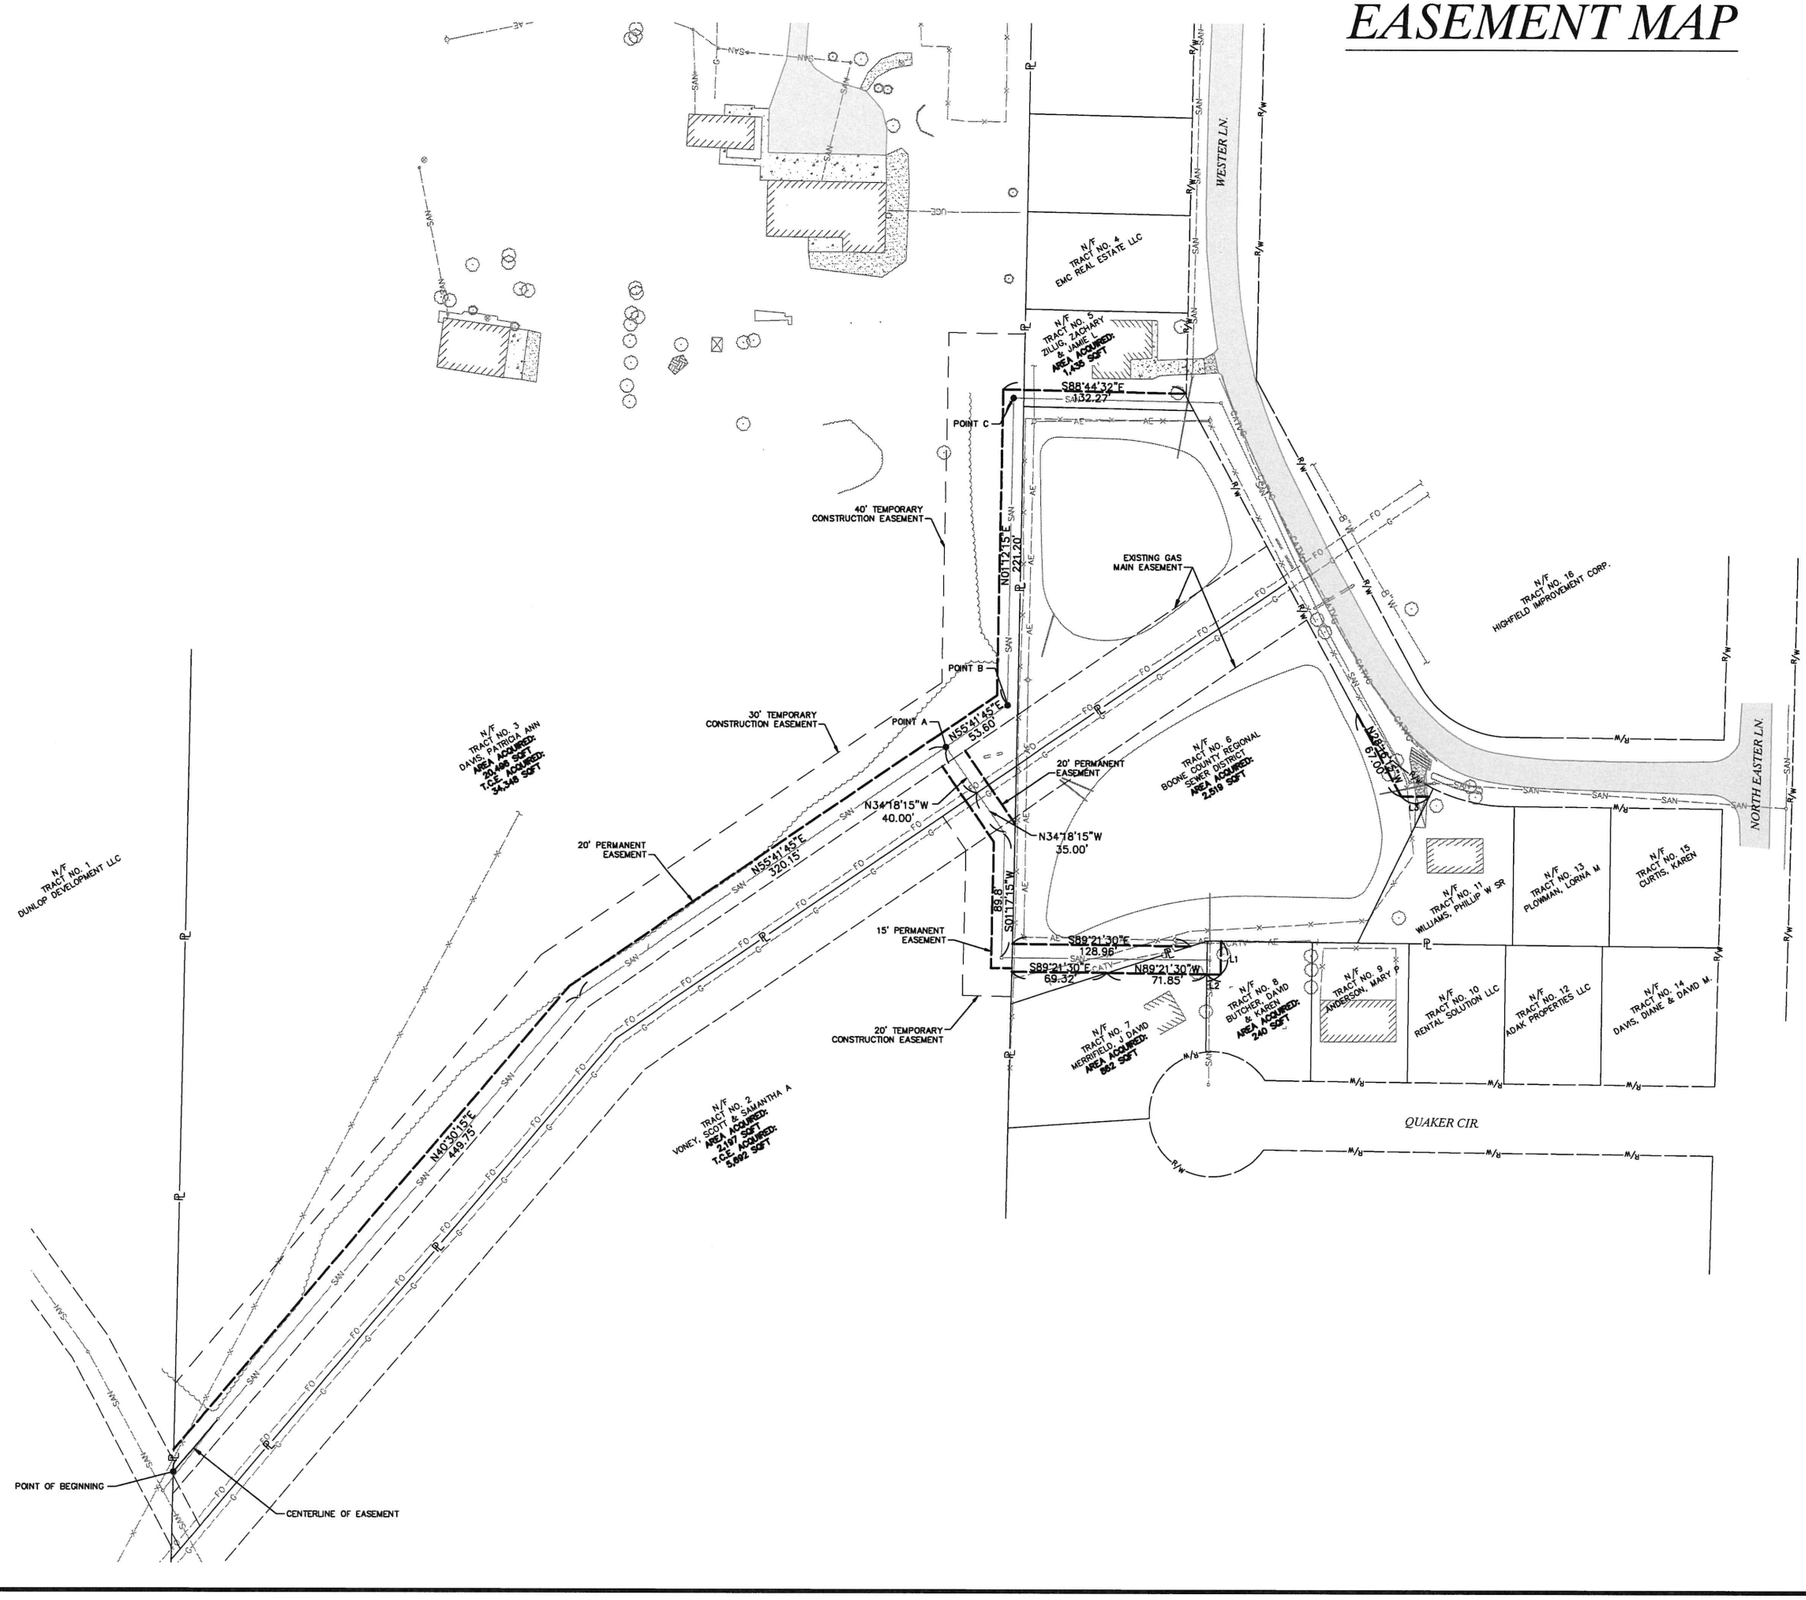

LEGEND

EXISTING	PROPOSED
	EASEMENT
	TEMPORARY CONSTRUCTION EASEMENT
	PROPERTY LINE

LINE TABLE

L1	S00°38'30"W	24.00'
L2	N89°21'34"W	10.00'
L3	N89°21'30"W	20.20'

OCHRAN
905 Executive Drive
Osage Beach, Missouri 65065
573-525-0299 (tel.)
573-525-0298 (fax)
mail@ochraneng.com

- Civil Engineering
- Land Surveying
- Architecture
- Site Development
- General Consulting
- Master Planning

Missouri State Certificate of Authority Number: Engineering : 2013005887

Two working days prior to the start of any excavation on this site, contact one call 1-800-DIG-RITE for utility location information.

All OSHA rules & regulations established for the type of construction required by these documents shall be followed (ie. Trenching, Bracing, etc.)

SANITARY SEWER EXTENSION
HIGHFIELD ACRES
BOONE COUNTY, MISSOURI

DRN. BY:	KGL
APP'D. BY:	
DATE:	Oct. 16, 2018
SCALE:	1" = 50'
PROJ. NO:	LOR15-062
DWG. NO:	E1

EASEMENT MAP

DWG NAME: J:\LOR15-062 Highfield Acres\CAD\Plan Sheets\Bearing and Distance_Esmt.dwg LAYOUT TAB: E1 PLOTTED ON: Oct 16, 2018 - 10:37am PLOTTED BY: ehowell